



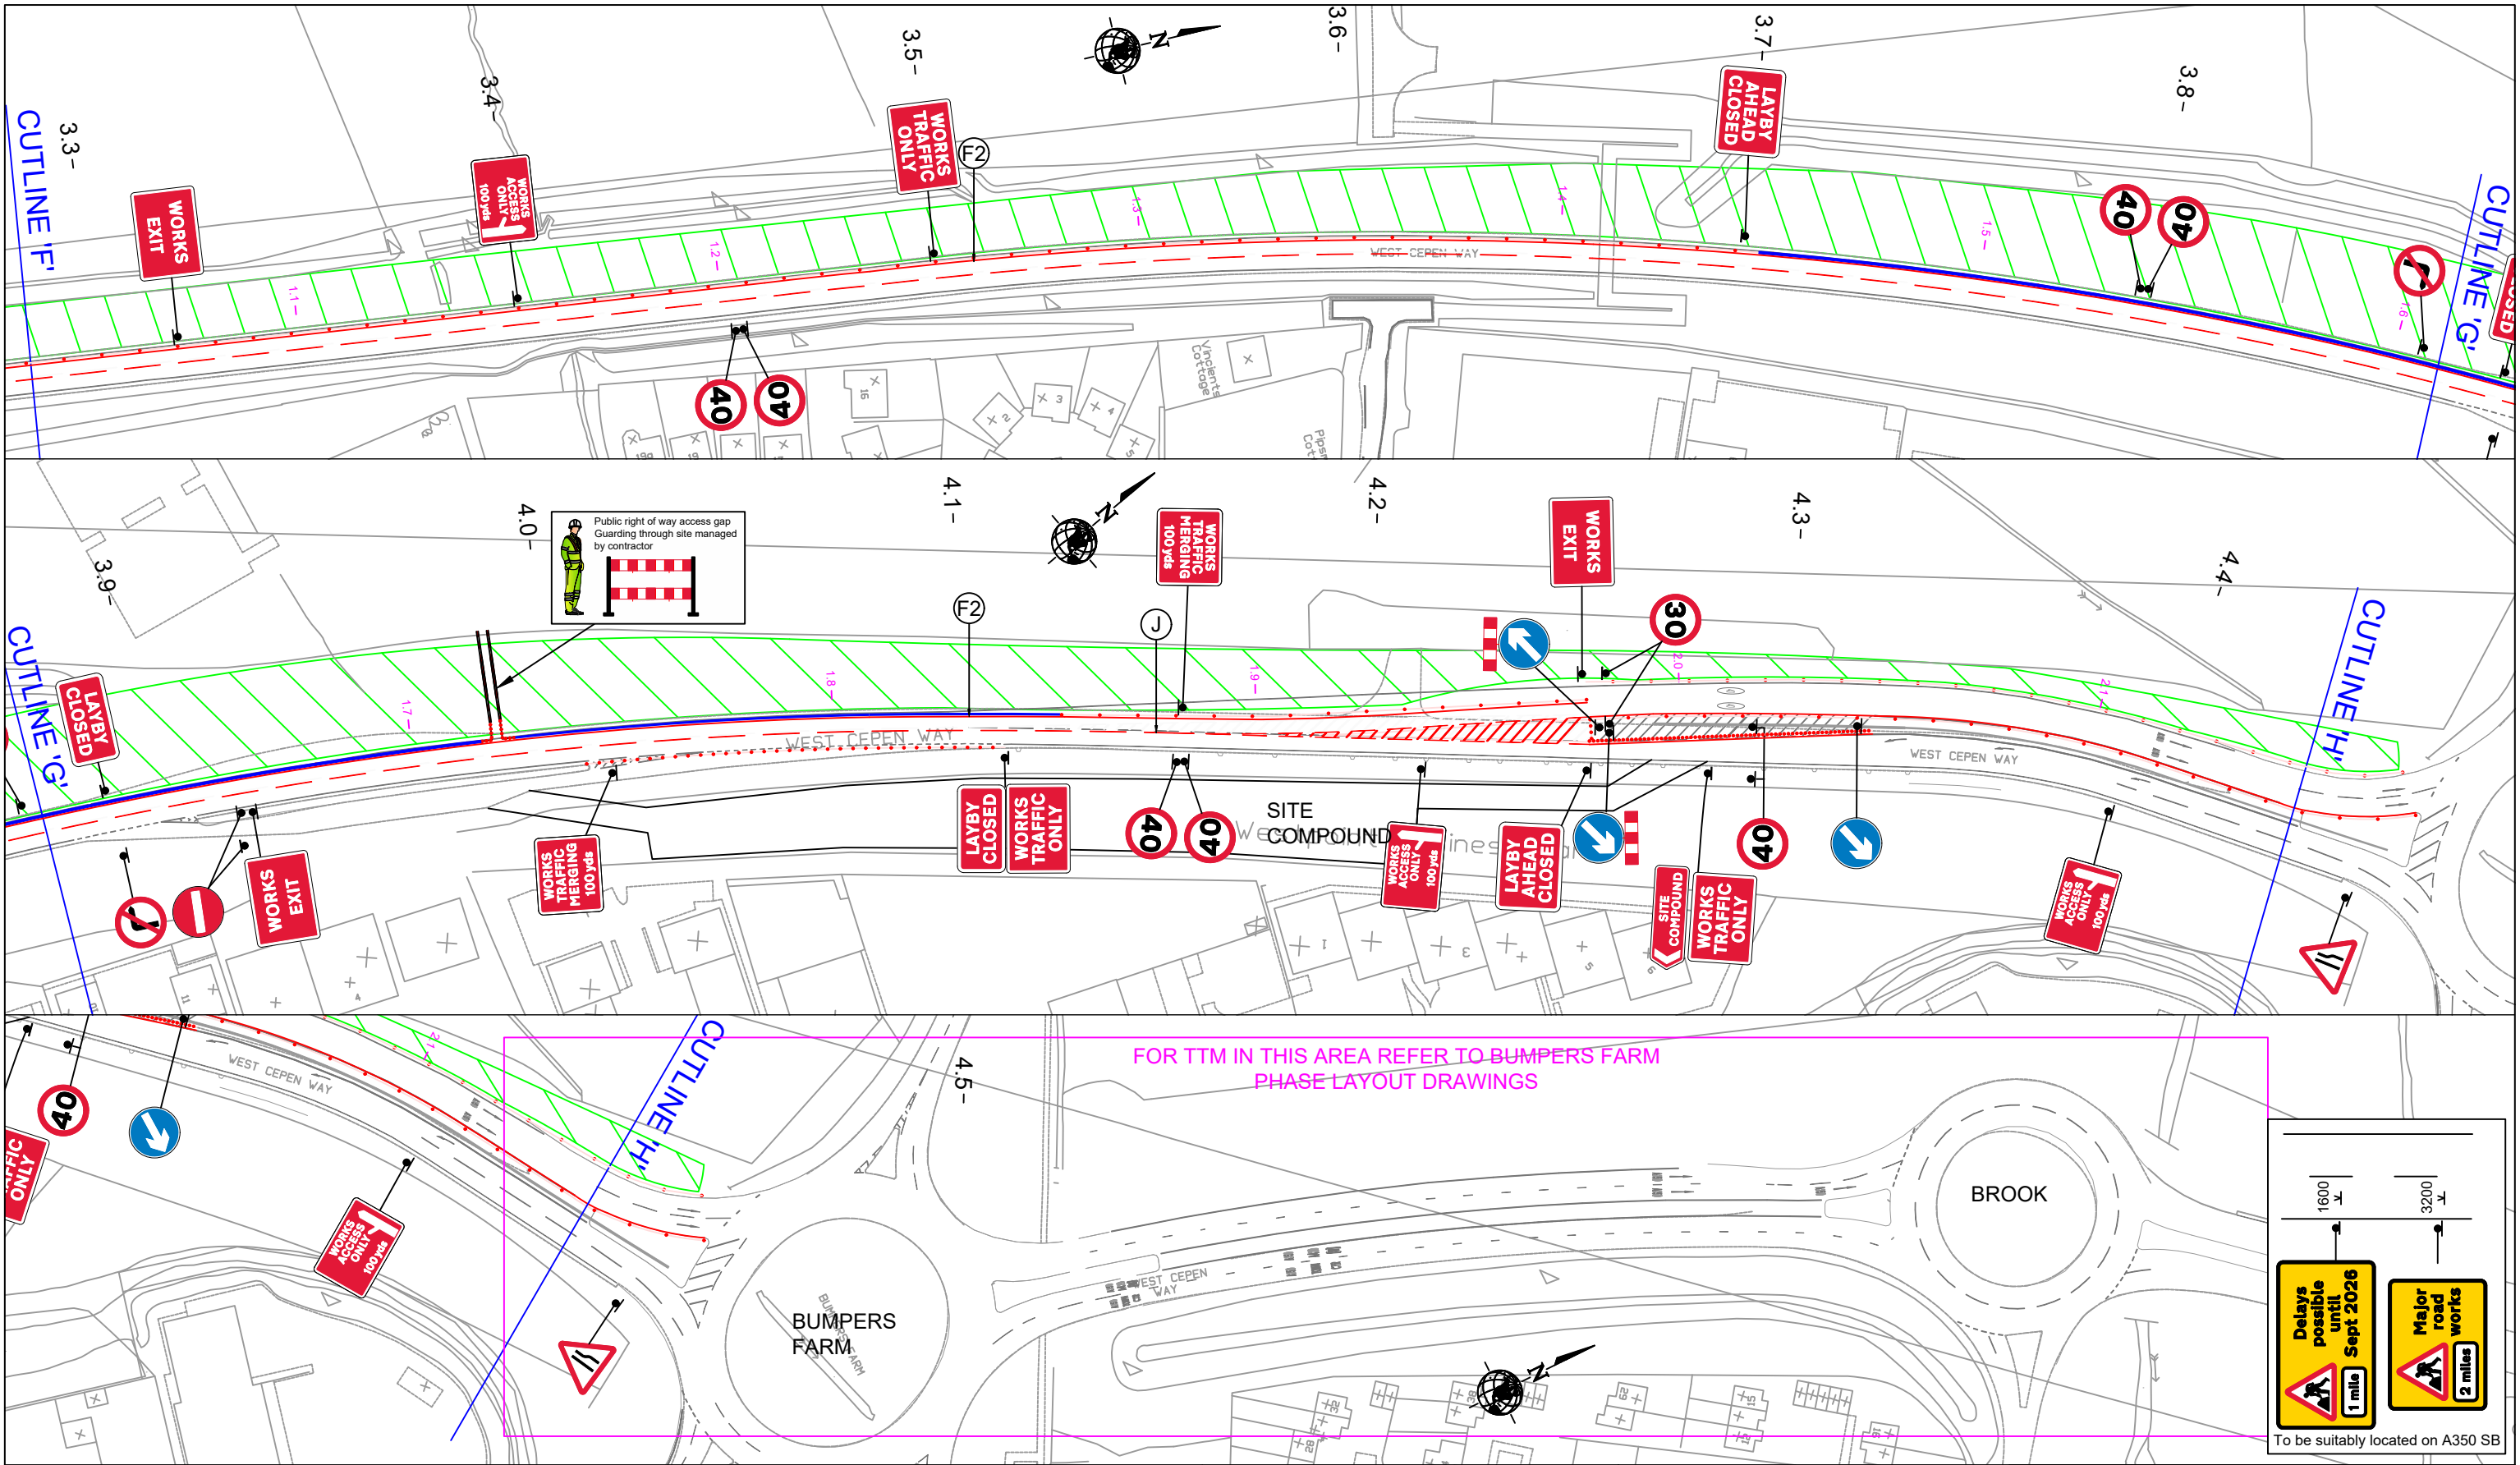

NOTES All signs to conform with TSRGD (as amended) This drawing to be read in conjunction with Traffic Signs Manual Chapter 8
All signs to be located so as not to obscure / be obscured by other signs or objects and should be ballasted near to ground level using sand filled hessian bags or sign straps
All sign positions are indicative only and must be accurately positioned on site with good visibility and be clear of any obstructions or vegetation at all times
This drawing not to be used until marked 'For Issue'
A 1.2m safety zone shall be installed as required at works areas
The Workforce in Road Slow sign to be placed at a safe location prior to the 7001 Road works ahead sign.

DESIGNERS CHECK LIST		YES	NO
Is an airlock system required?		☐	☒
Have we been informed of any Overhead obstructions ie overhead cables? (GS6 requirements)		☐	☒
Have we been informed of any significant risk of people and plant interface?		☐	☒

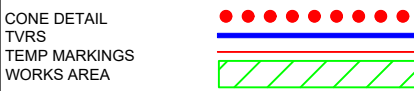

OVERHEAD STRUCTURES		The overhead hazard may not be visible, particularly at night. Mark the extent of the hazard with blue cones and a white sleeve.				OVERHEADCABLES		The overhead hazard may not be visible, particularly at night. Mark the extent of the risk zone with blue cones and a yellow sleeve, carrying an electrical hazard symbol and message.			
WORKS ACCESSES		Signs face oncoming traffic, workers cannot see them and will be un-aware of the works access location. Place green cones with white sleeves on either side of the works access point, inside the works, not as part of the site boundary cone line				RESTRICTION ON STOPPING IN A DECLARED ZONE WITHIN AREA OF WORKS		Vehicles stopping in any part of a deceleration zone just inside the works access or on a haul route increase the risk of work vehicle collisions. Place yellow cones with white sleeves inside the works throughout the no stopping zone as a reminder for drivers.			
B A	Rev No Rev Details ACCESS MOVES / EMERGENCY SIGNS / NEW COMPOUND ACCESS ADDITION OF SB SITE COMPOUND	Date 22.07.25 22.05.25	Drawn by: R PETERS		Date: 28.05.24		Drawing No: HWM_TM_CC2726-005_005				
			Checked by: AM		Date: 21.05.25						
			Approved by: RP		Date: 21.05.25		Status: ☐ For Comment ☒ For Issue ☐ As Built				
			©2024 HW Martin (Traffic Management) Ltd. This drawing may not be copied, modified or used for any other purpose other than that for which it is intended without the written permission of HW Martin (Traffic Management) Ltd.					Sheet No: 4 OF 4 HE Pin: XXXXXX			
Cost Code		C2726		Original size: A3 Scale: NTS							

HW Martin Traffic Management
Fordbridge Lane
Blackwell
Derbyshire
DE55 5JY
Tel: 01773 813213
Email: traffic@hwmartin.com
www.hwmartin.com

Client:

Contractor:

Project Title:

A350 DUALLING PHASES 4 & 5

Drawing Title:

TTM A350 PHASE 1B
A350 NARROW LANES ON SB SIDE