

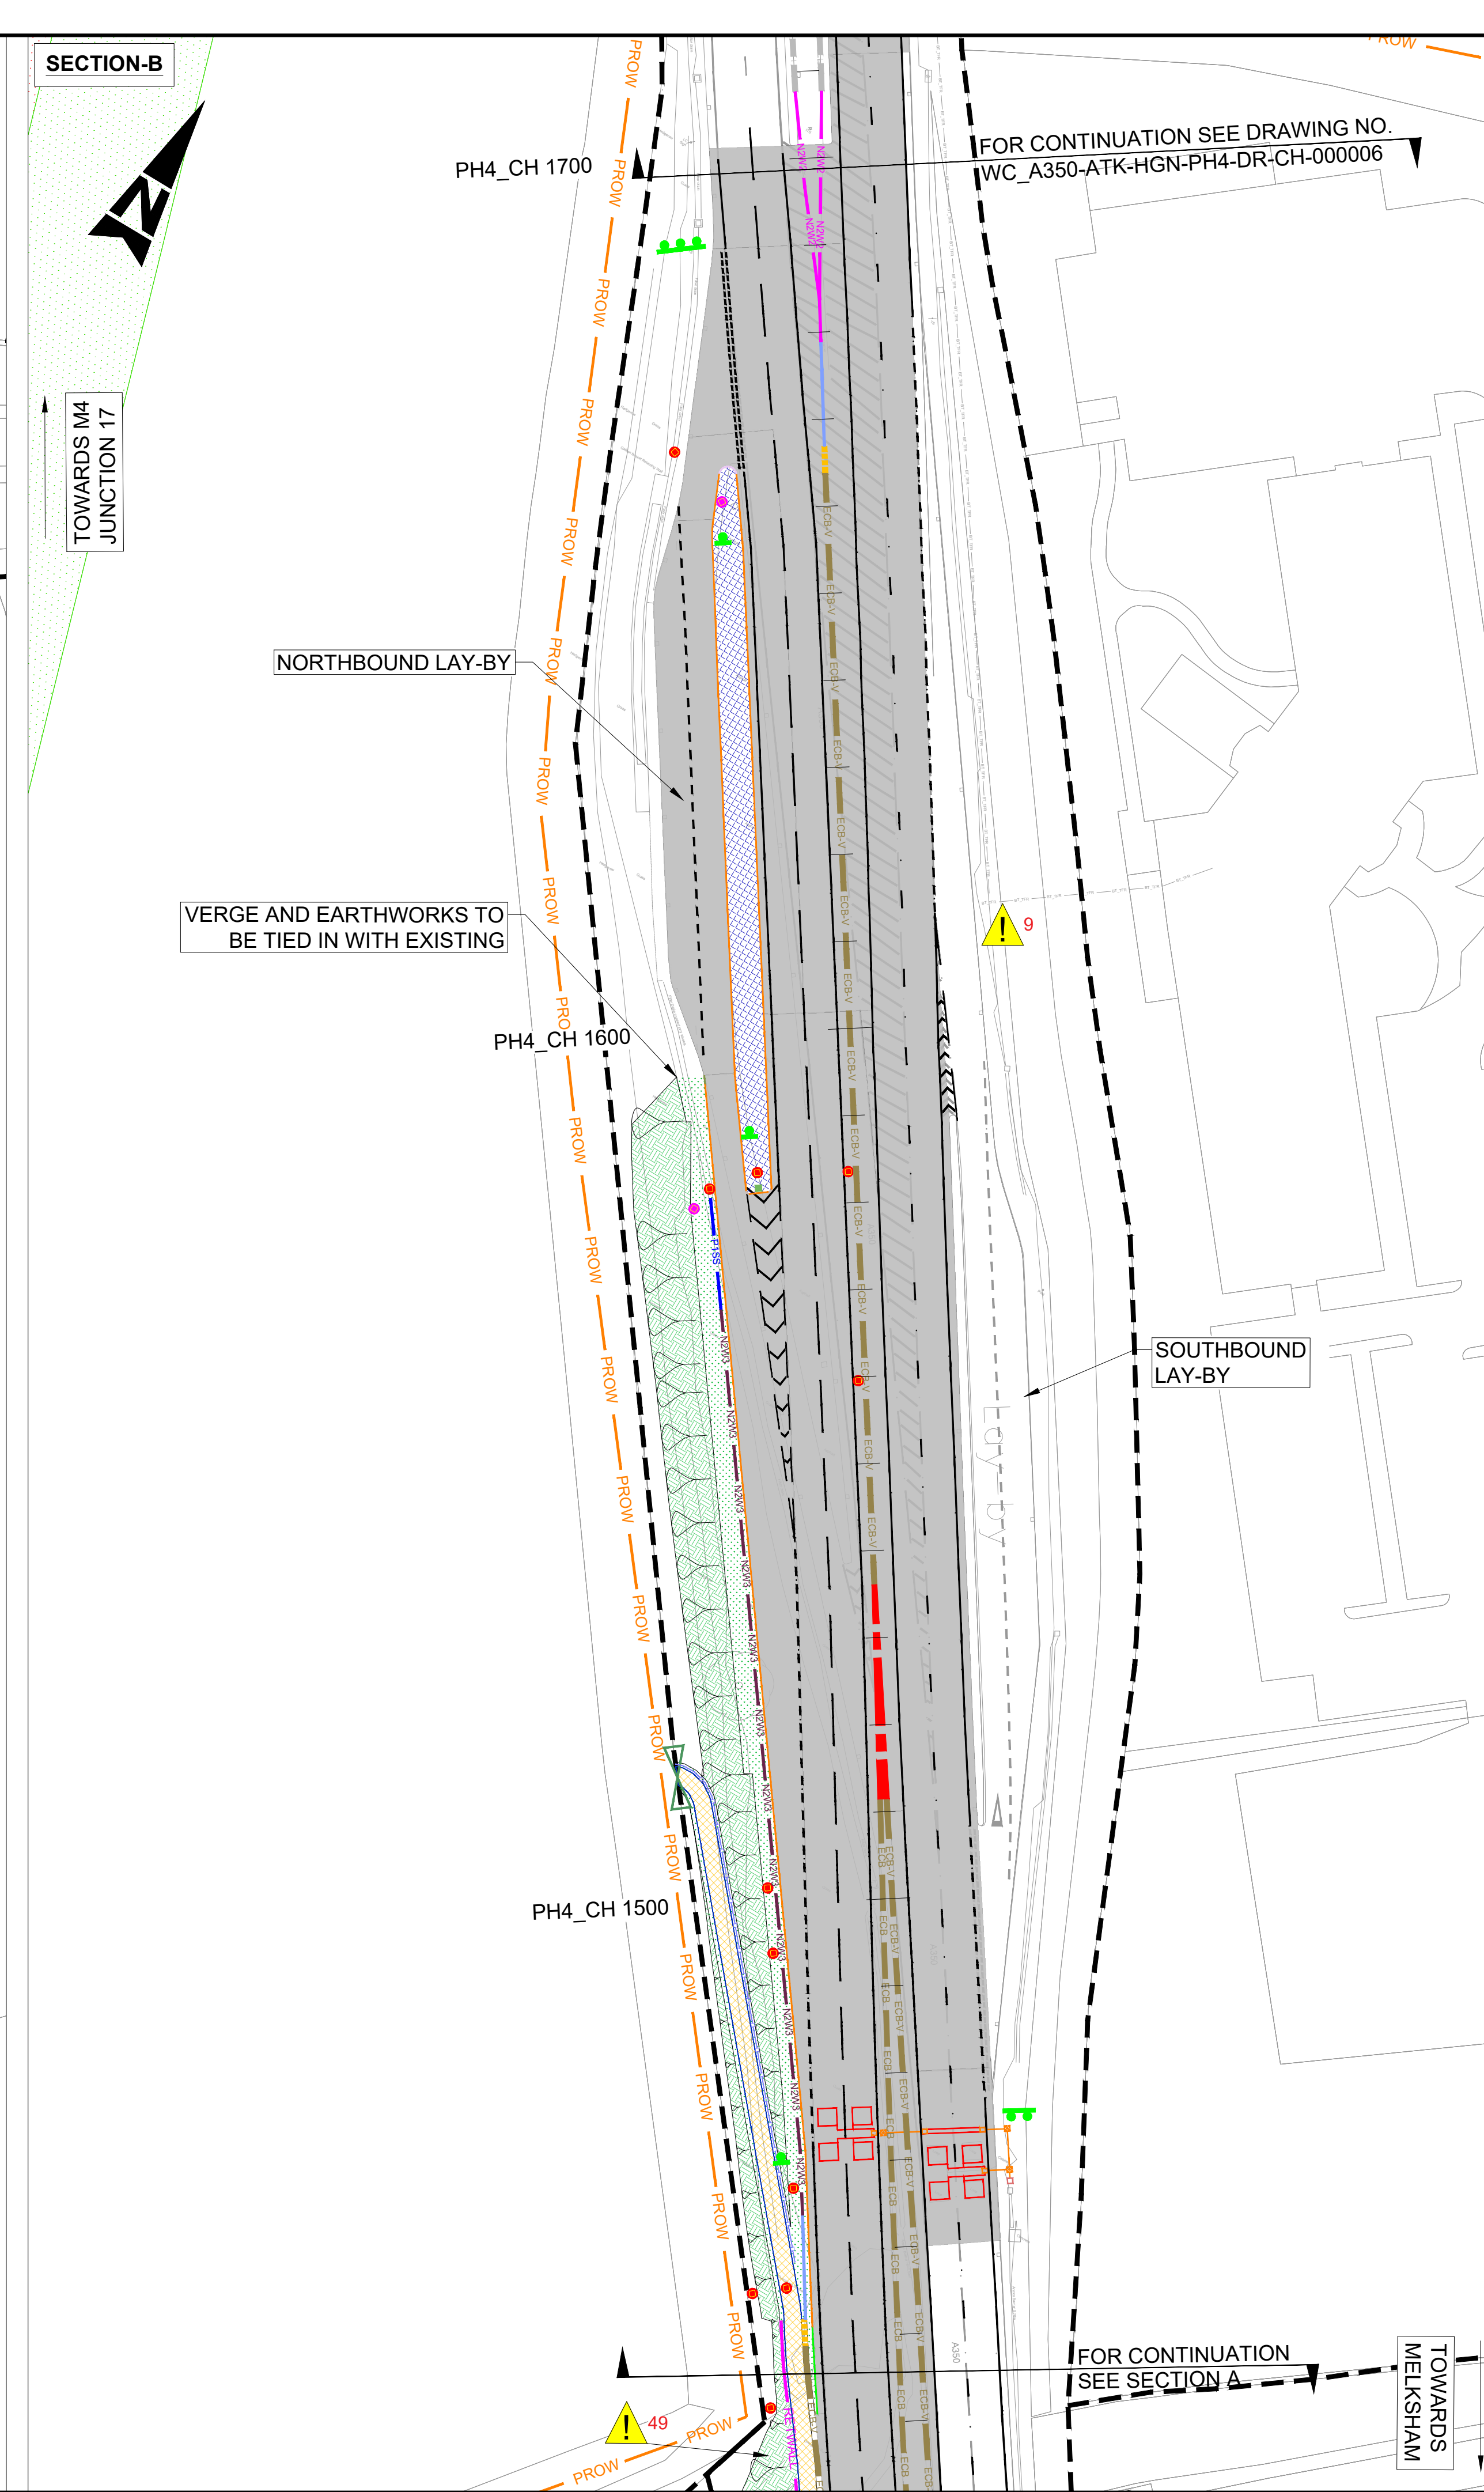


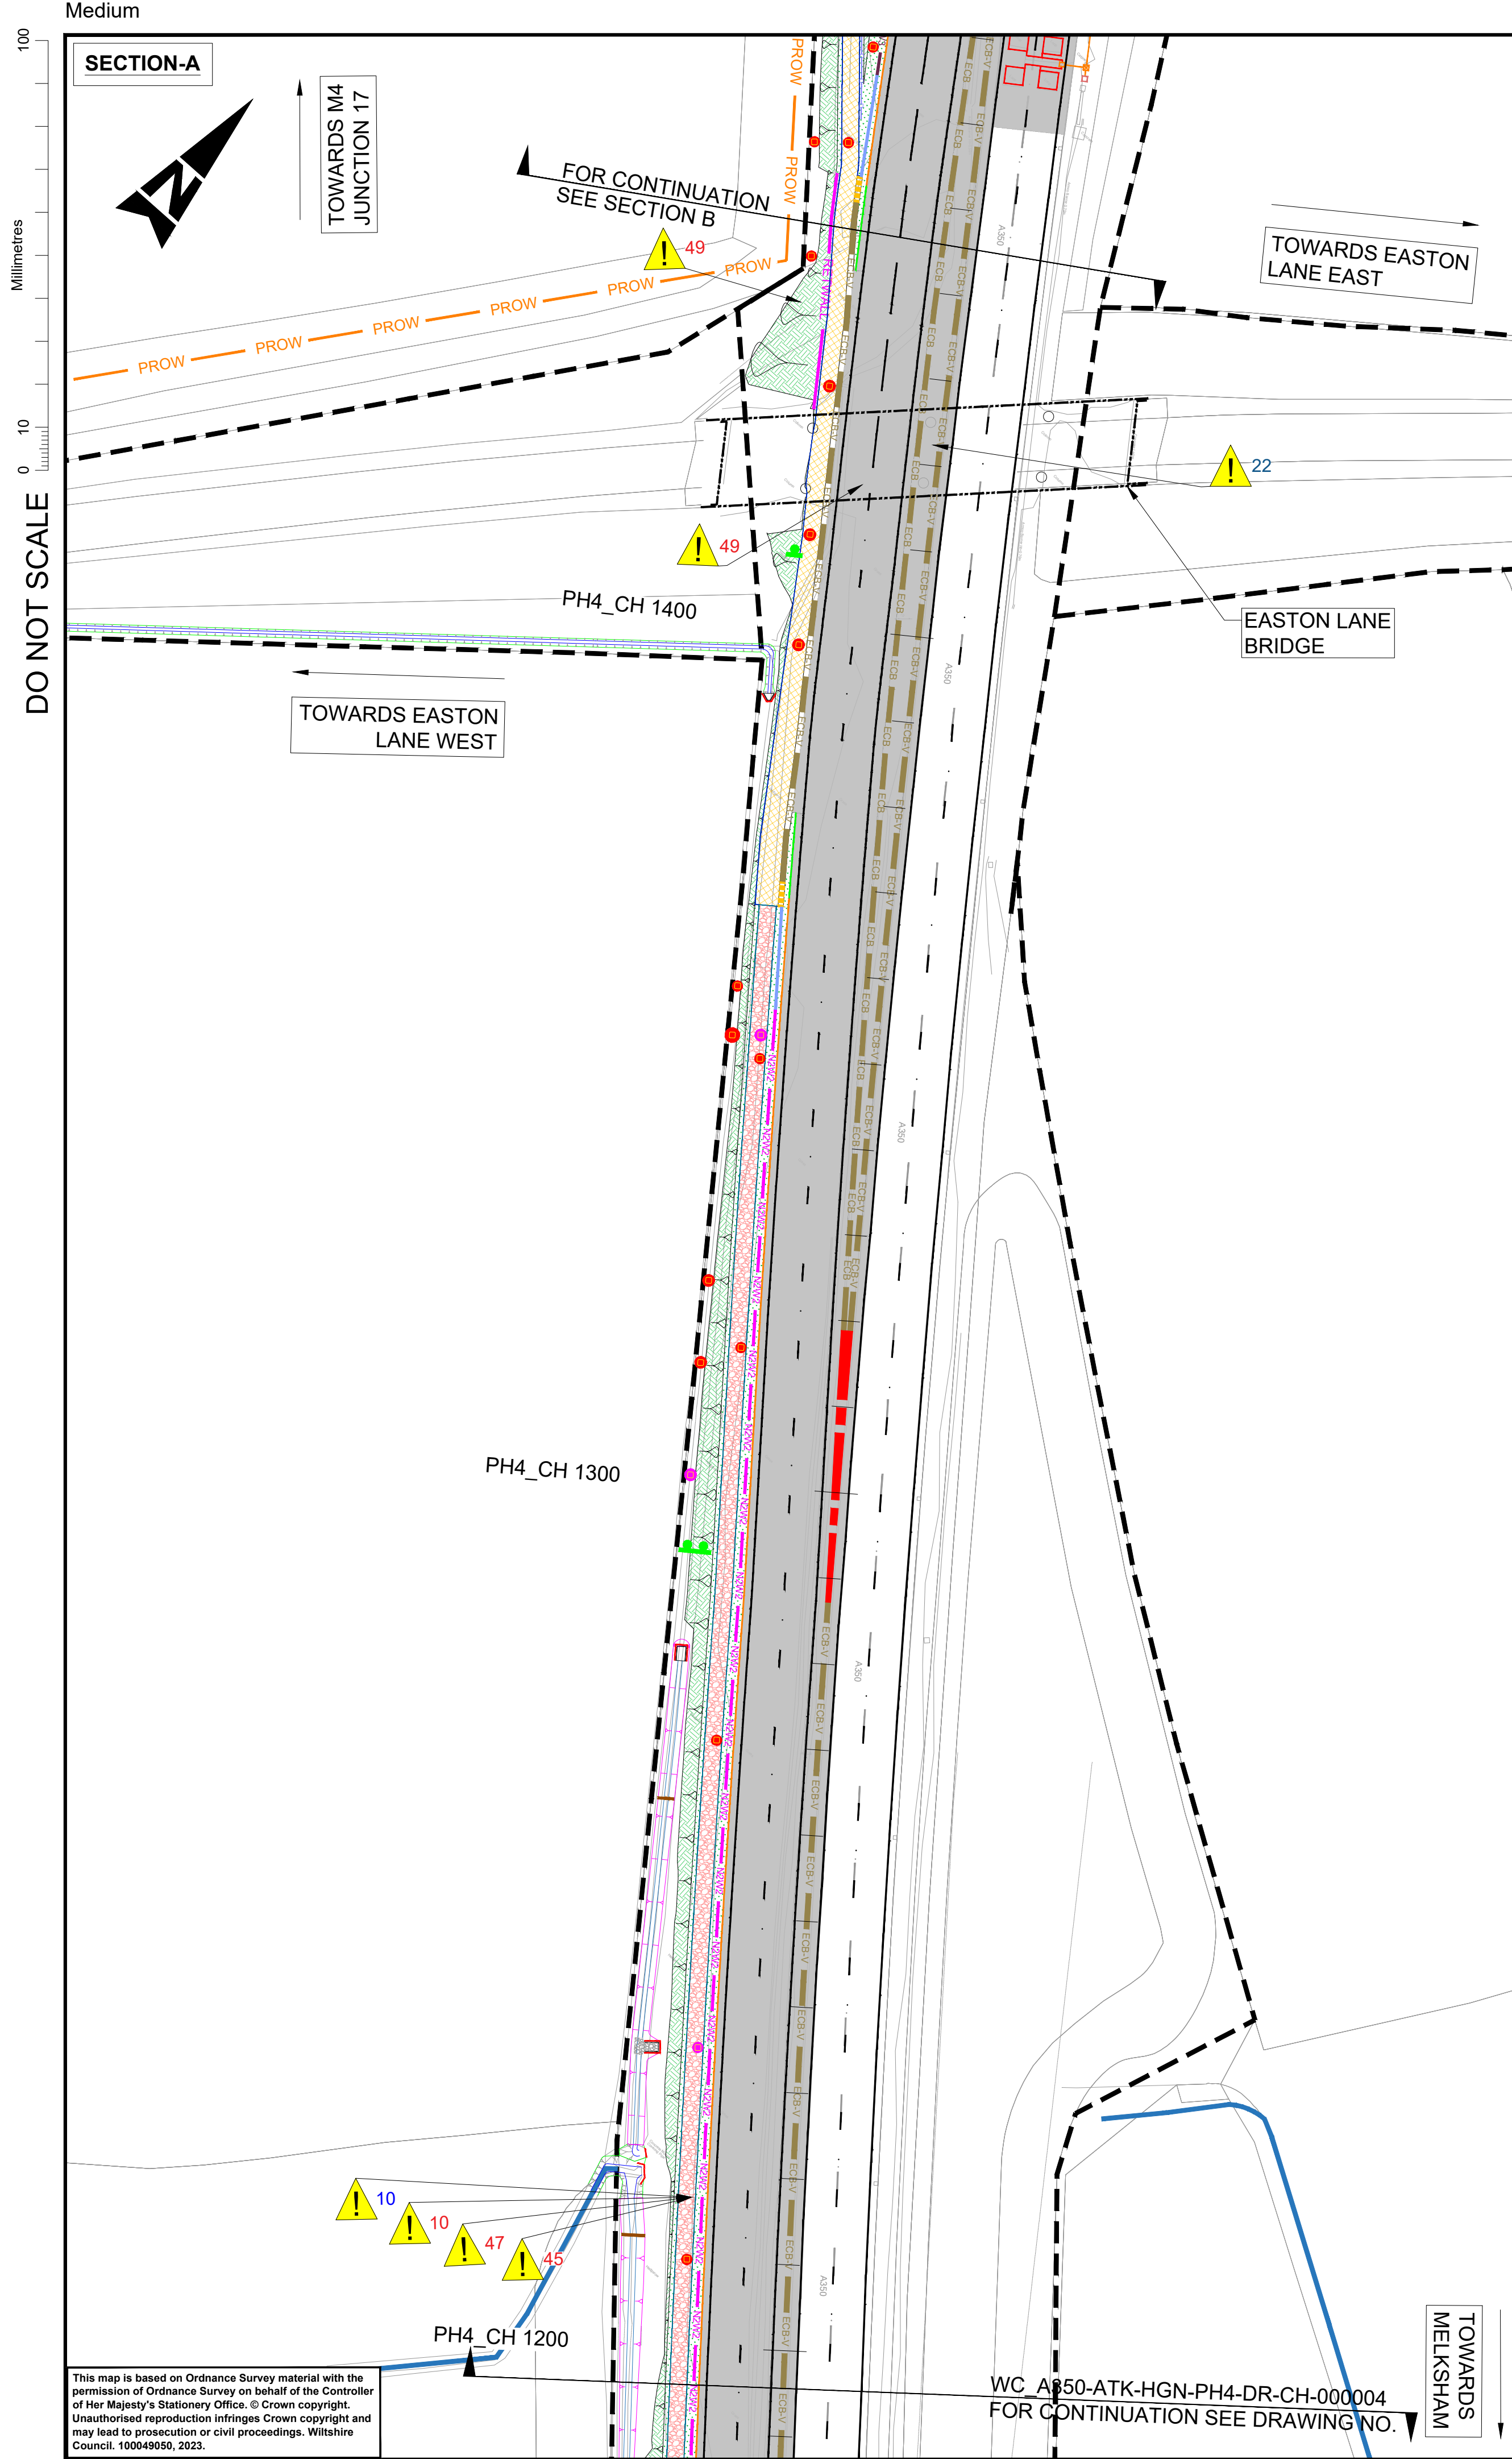

- NOTES:
- DO NOT SCALE FROM THIS DRAWING.
 - ALL DIMENSIONS ARE IN METRES UNLESS OTHERWISE STATED.
 - FOR GENERAL KEYS, REFER TO DRAWING NO. WC_A350-ATK-HGN-XX-DR-CH-000001 AND WC_A350-ATK-HGN-XX-DR-CH-000003.
 - FOR LONG SECTION, REFER TO DRAWING NO. WC_A350-ATK-HML-PH4_LS-DR-CH-000001 TO WC_A350-ATK-HML-PH4_LS-DR-CH-000003.
 - FOR FENCING, REFER TO DRAWING NO. WC_A350-ATK-HFE-PH4-DR-CH-000001 TO WC_A350-ATK-HFE-PH4-DR-CH-000007.
 - FOR ROAD RESTRAINT SYSTEMS, REFER TO DRAWING NO. WC_A350-ATK-HRR-PH4-DR-CH-000001 TO WC_A350-ATK-HRR-PH4-DR-CH-000007.
 - FOR KERBS, FOOTWAYS, CYCLEWAYS AND PAVED AREAS, REFER TO DRAWING NO. WC_A350-ATK-HKF-PH4-DR-CH-000001 TO WC_A350-ATK-HKF-PH4-DR-CH-000007.
 - FOR PROPOSED TRAFFIC SIGNS AND ROAD MARKINGS, REFER TO DRAWING NO. WC_A350-ATK-HGN-XX-DR-CH-001201 TO WC_A350-ATK-HGN-XX-DR-CH-001207.
 - FOR PROPOSED LIGHTING, REFER TO DRAWING NO. WC_A350-ATK-HLG-PH4-DR-EO-000001 TO WC_A350-ATK-HLG-PH4-DR-EO-000007.
 - FOR MOTORWAY COMMUNICATIONS, REFER TO DRAWING NO. WC_A350-ATK-HGN-XX-DR-CX-000001.

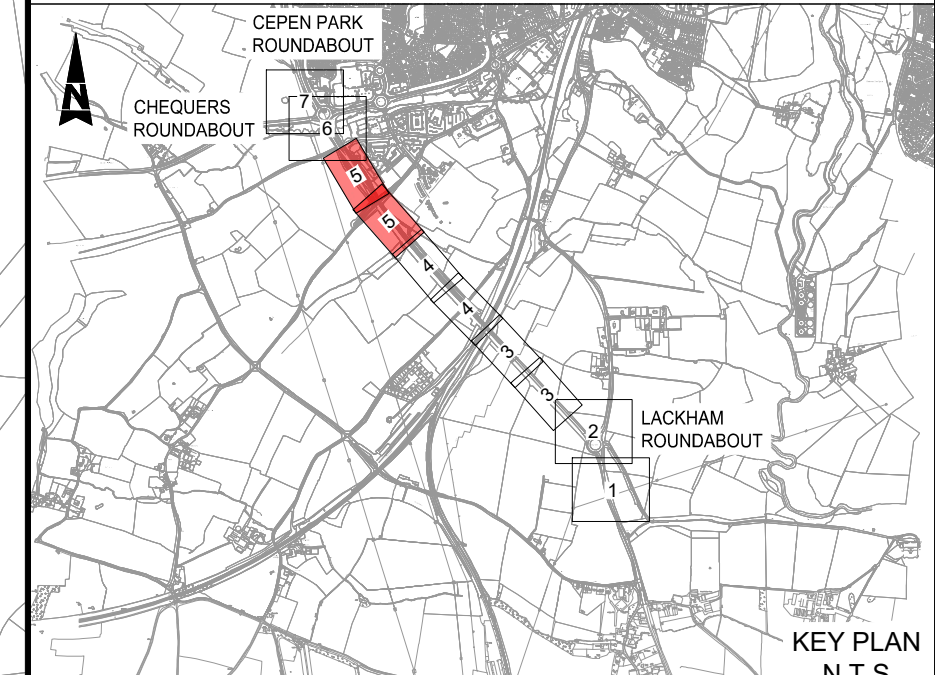

SAFETY, HEALTH AND ENVIRONMENTAL INFORMATION

In addition to the hazards/risks normally associated with the types of work detailed on this drawing, note the following significant residual risks (Reference shall also be made to the Designers Risk Assessment-WC_A350-ATK-GEN-XX_ML-RA-CX-000002).

- Construction
- 9. Undertaking excavation work in proximity of existing services / utilities.
 - 10. Discharge of polluted construction or highway runoff to natural watercourses. 45. Working in watercourses and floodplain.
 - 47. Construction loading on existing culverts.
 - 49. Excavations in proximity of bridge and structure foundations.
- Maintenance / Cleaning
- 22. Inspection of overbridges.

Use

- 10. Discharge of polluted construction or highway runoff to natural watercourses.

Decommissioning / Demolition

None

Description

FOR RSA STAGE 2

Status	Revision	Drawn	Checked	Reviewed	Authorised	Issue Date
A1	C02	VR	AKV	SD	AM	20/01/23

Description

FOR TENDER

Status	Revision	Drawn	Checked	Reviewed	Authorised	Issue Date
A6	C03	VR	AKV	SD	AM	24/03/23

Description

Issue For Construction

Status	Revision	Drawn	Checked	Reviewed	Authorised	Issue Date
A3	C04	JH	SS	TG	AM	22/11/23

Drawing Suitability	Status
APPROVED - CONSTRUCTION	A3

ATKINS

Member of the SNC-Lavalin Group

County Gate
County Way
Trowbridge
Wiltshire
BA14 7FJ
Tel: +44 (0)1225 730360
Fax:
Copyright © Atkins Limited (2022) www.atkinsglobal.com

Client

Wiltshire Council

Project Title

A350 Chippenham Ph45BL Detailed Design

Drawing Title

Phase 4
General Arrangement

Drawing Number	Project	Originator	Volume
WC_A350	- ATK	- HGN	-
PH4	- DR - CH - 000005		
Original Size:	A1	Scale: 1:500	Project Ref. No: 6211118 Sheet: 5 of 7 Rev: C04