



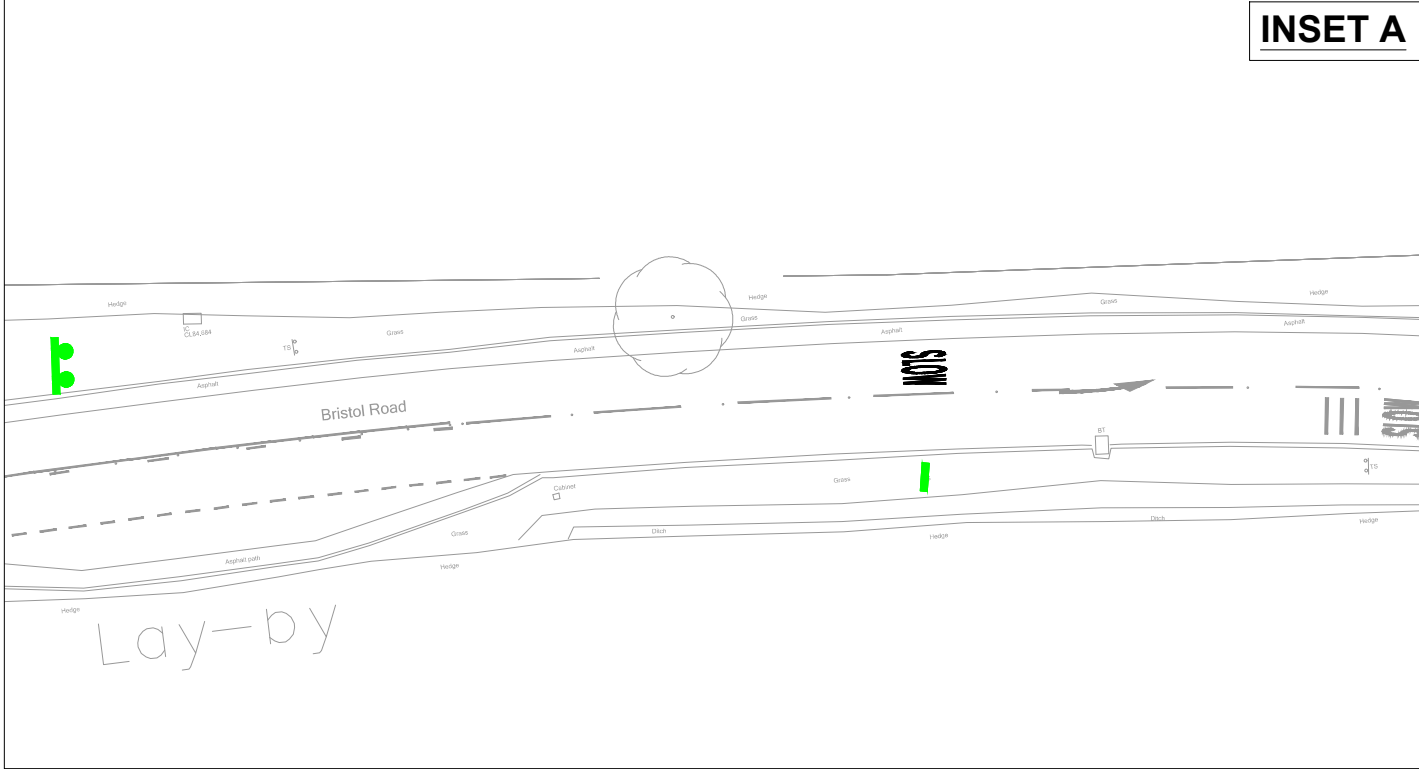

- NOTES:
- DO NOT SCALE FROM THIS DRAWING.
 - ALL DIMENSIONS ARE IN METRES UNLESS OTHERWISE STATED.
 - FOR GENERAL KEYS, REFER TO DRAWING NO. WC_A350-ATK-HGN-XX-DR-CH-000001 AND WC_A350-ATK-HGN-XX-DR-CH-000003.
 - FOR LONG SECTION, REFER TO DRAWING NO. WC_A350-ATK-HML-PH5_LS-DR-CH-000001 TO WC_A350-ATK-HML-PH5_LS-DR-CH-000005.
 - FOR FENCING, REFER TO DRAWING NO. WC_A350-ATK-HFE-PH5-DR-CH-000001 TO WC_A350-ATK-HFE-PH5-DR-CH-000008.
 - FOR ROAD RESTRAINT SYSTEMS, REFER TO DRAWING NO. WC_A350-ATK-HRR-PH5-DR-CH-000001 TO WC_A350-ATK-HRR-PH5-DR-CH-000008.
 - FOR KERBS, FOOTWAYS, CYCLEWAYS AND PAVED AREAS, REFER TO DRAWING NO. WC_A350-ATK-HKF-PH5-DR-CH-000001 TO WC_A350-ATK-HKF-PH5-DR-CH-000008.
 - FOR PROPOSED TRAFFIC SIGNS AND ROAD MARKINGS, REFER TO DRAWING NO. WC_A350-ATK-HGN-XX-DR-CH-001208 TO WC_A350-ATK-HGN-XX-DR-CH-001215.
 - FOR TRAFFIC SIGNAL, REFER TO DRAWING NO. WC_A350-ATK-HTS-PH5-DR-CH-000001 TO WC_A350-ATK-HTS-PH5-DR-CH-000001.
 - FOR PROPOSED LIGHTING, REFER TO DRAWING NO. WC_A350-ATK-HLG-PH5-DR-EO-000001 TO WC_A350-ATK-HLG-PH5-DR-EO-000008.
 - FOR MOTORWAY COMMUNICATIONS, REFER TO DRAWING NO. WC_A350-ATK-HGN-XX-DR-CX-000001.

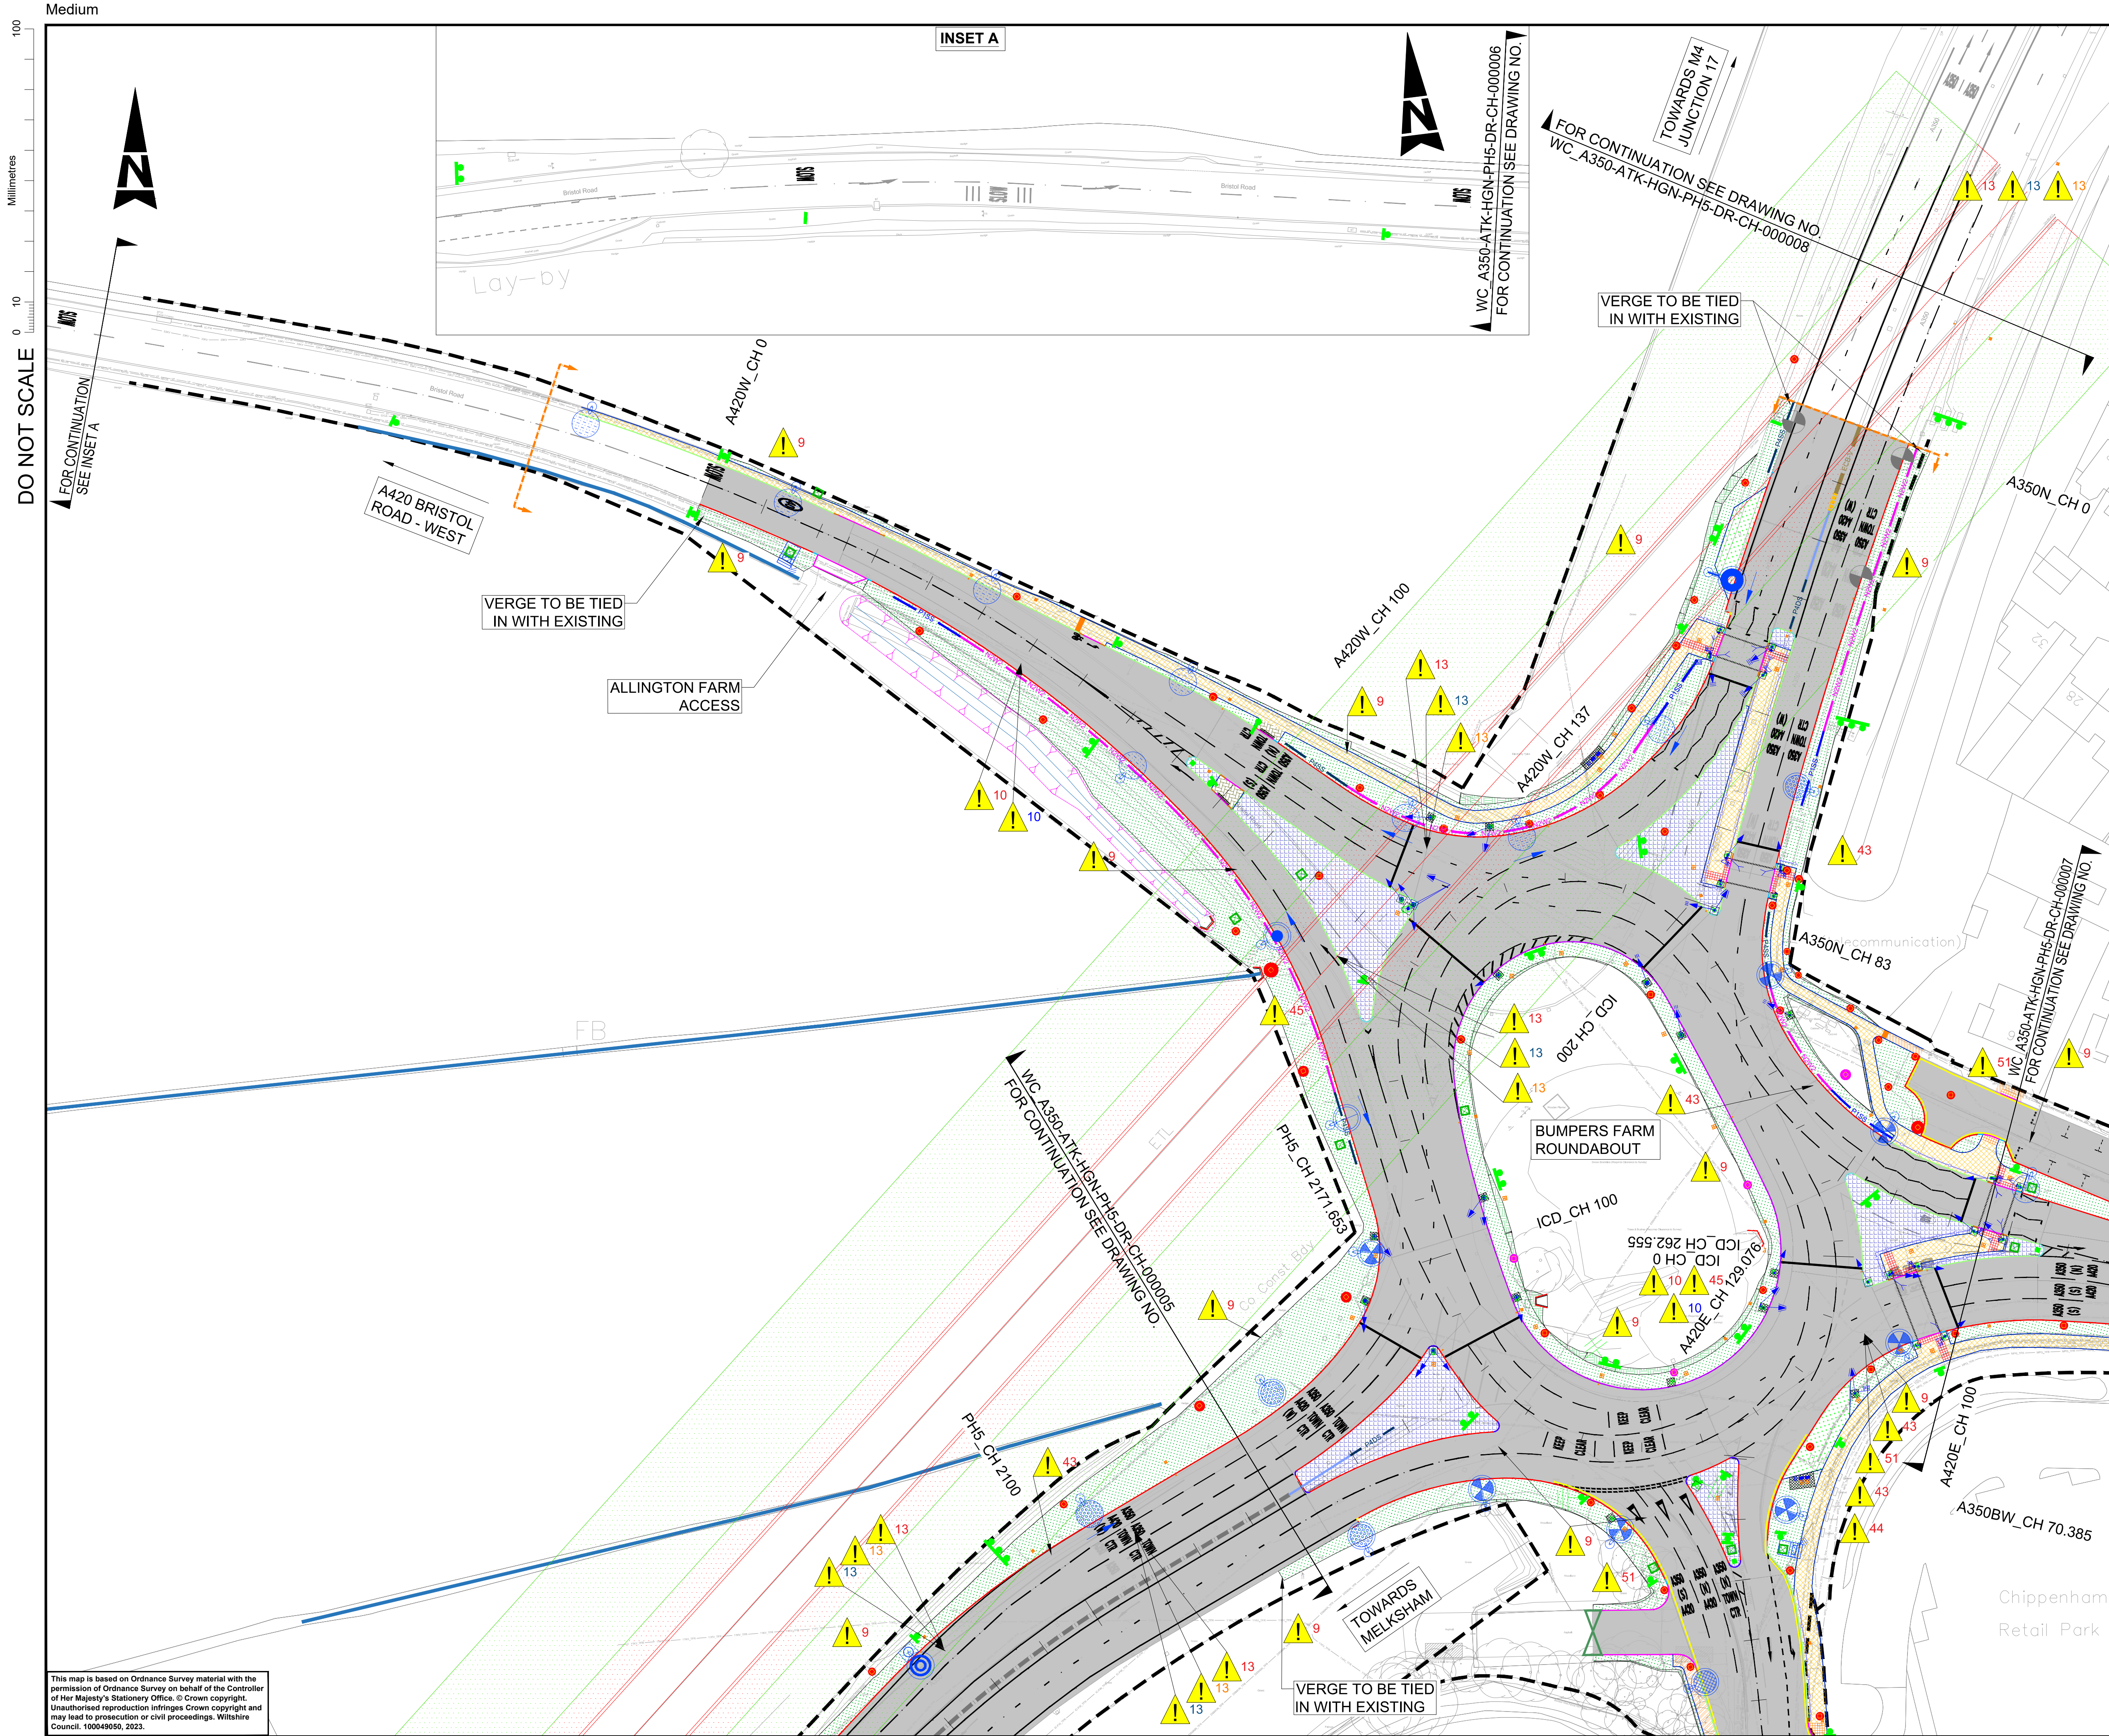

SAFETY, HEALTH AND ENVIRONMENTAL INFORMATION

In addition to the hazards/risks normally associated with the types of work detailed on this drawing, note the following significant residual risks (Reference shall also be made to the Designers Risk Assessment-WC_A350-ATK-GEN-XX_ML-RA-CX-000002).

- Construction
- 9. Undertaking excavation work in proximity of existing services / utilities.
 - 10. Discharge of polluted construction or highway runoff to natural watercourses.
 - 13. Working in the vicinity of 400kV Overhead Power Lines.
 - 43. Works in proximity of high voltage overhead and buried electrical cables.
 - 44. Excavations for culvert extension in close proximity to existing LPG main.
 - 45. Working in watercourses and floodplain.
 - 51. Excavations in proximity of Wessex Water assets.

Maintenance / Cleaning

- 13. Working in the vicinity of 400kV Overhead Power Lines.

Use

- 10. Discharge of polluted construction or highway runoff to natural watercourses.

Decommissioning / Demolition

- 13. Working in the vicinity of 400kV Overhead Power Lines.

Description

FOR TENDER

Status	Revision	Drawn	Checked	Reviewed	Authorised	Issue Date
A6	C03	SS	AKV	SD	AM	24/03/23

Description

Status	Revision	Drawn	Checked	Reviewed	Authorised	Issue Date
A3	C04	JH	SS	TG	AM	22/11/23

Drawing Suitability

APPROVED - CONSTRUCTION

A3

ATKINS
Member of the SNC-Lavalin Group

County Gate
County Way
Trowbridge
Wiltshire
BA14 7FJ
Tel: +44 (0)1225 730360
Fax:
Copyright © Atkins Limited (2022) www.atkinsglobal.com

Client

Wiltshire Council

Project Title
A350 Chippenham Ph45BL Detailed Design

Drawing Title
Phase 5
General Arrangement

Location	Original Size	Scale	Project Ref. No.	Sheet	Rev.
A1	1:500	521118	6 of 8	C04	

This map is based on Ordnance Survey material with the permission of Ordnance Survey on behalf of the Controller of Her Majesty's Stationery Office. © Crown copyright. Unauthorised reproduction infringes Crown copyright and may lead to prosecution or civil proceedings. Wiltshire Council. 100049050, 2023.