



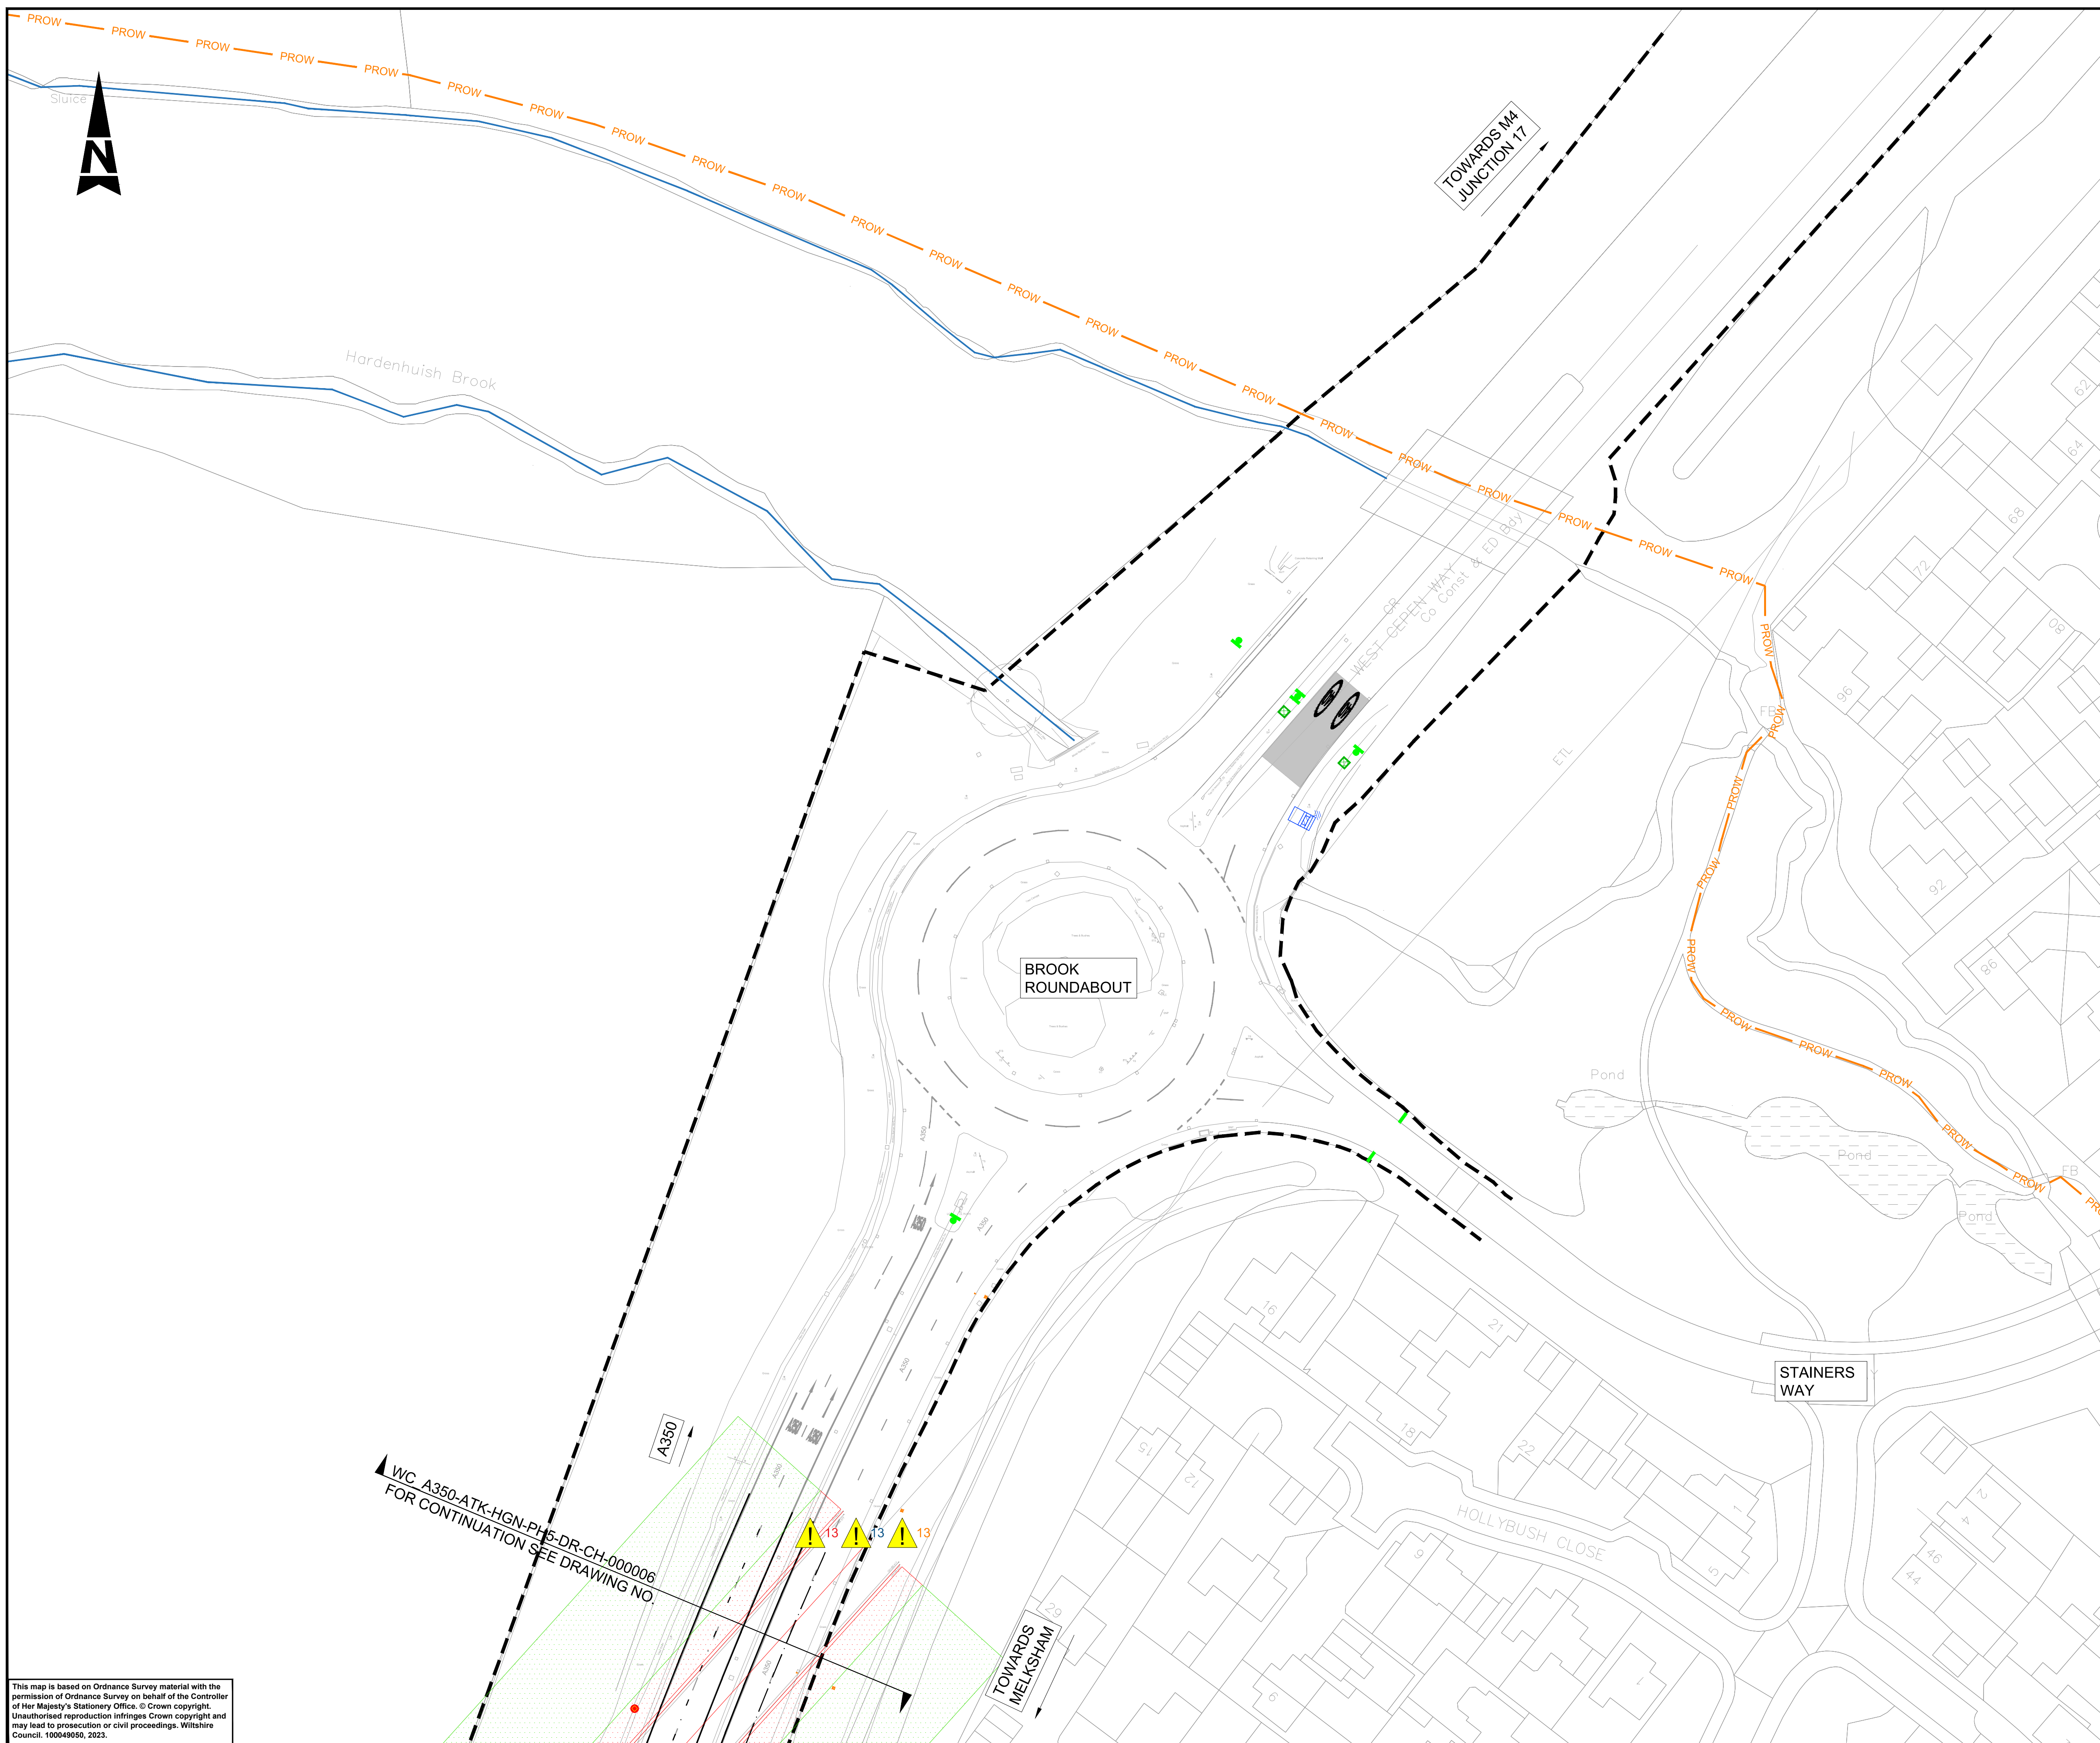

NOTES:

1. DO NOT SCALE FROM THIS DRAWING.
1. ALL DIMENSIONS ARE IN METRES UNLESS OTHERWISE STATED.
3. FOR GENERAL KEYS, REFER TO DRAWING NO.
WC_A350-ATK-HGN-XX-DR-CH-00001 AND
WC_A350-ATK-HGN-XX-DR-CH-00003.
3. FOR LONG SECTIONS, REFER TO DRAWING NO.
WC_A350-ATK-HGN-XX-DR-CH-00001 TO
WC_A350-ATK-HML-PHS_LS-DR-CH-000005.
5. FOR FENCING, REFER TO DRAWING NO.
WC_A350-ATK-HFE-PHS-DR-CH-000001 TO
WC_A350-ATK-HFE-PHS-DR-CH-000008.
6. FOR ROAD RESTRAINT SYSTEMS, REFER TO DRAWING NO.
WC_A350-ATK-HRR-PHS-DR-CH-000001 TO
WC_A350-ATK-HRR-PHS-DR-CH-000008.
7. FOR KERBS, FOOTWAYS, CYCLEWAYS AND PAVED AREAS,
REFER TO DRAWING NO. WC_A350-ATK-HKF-PHS-DR-CH-000001
TO WC_A350-ATK-HKF-PHS-DR-CH-000008.
7. FOR PROPOSED TRAFFIC SIGNALS AND ROAD MARKINGS, REFER
TO DRAWING NO. WC_A350-ATK-HGN-XX-DR-CH-001208 TO
WC_A350-ATK-HGN-XX-DR-CH-001215
9. FOR TRAFFIC SIGNAL, REFER TO DRAWING NO.
WC_A350-ATK-HTS-BRBT-DR-CH-000001 AND
WC_A350-ATK-HTS-PHS-DR-CH-000001.
10. FOR PROPOSED LIGHTING, REFER TO DRAWING NO.
WC_A350-ATK-HLG-PHS-DR-EO-000001 TO
WC_A350-ATK-HLG-PHS-DR-EO-000008.
11. FOR MOTORWAY COMMUNICATIONS, REFER TO DRAWING NO.
WC_A350-ATK-HGN-XX-DR-CX-000001.

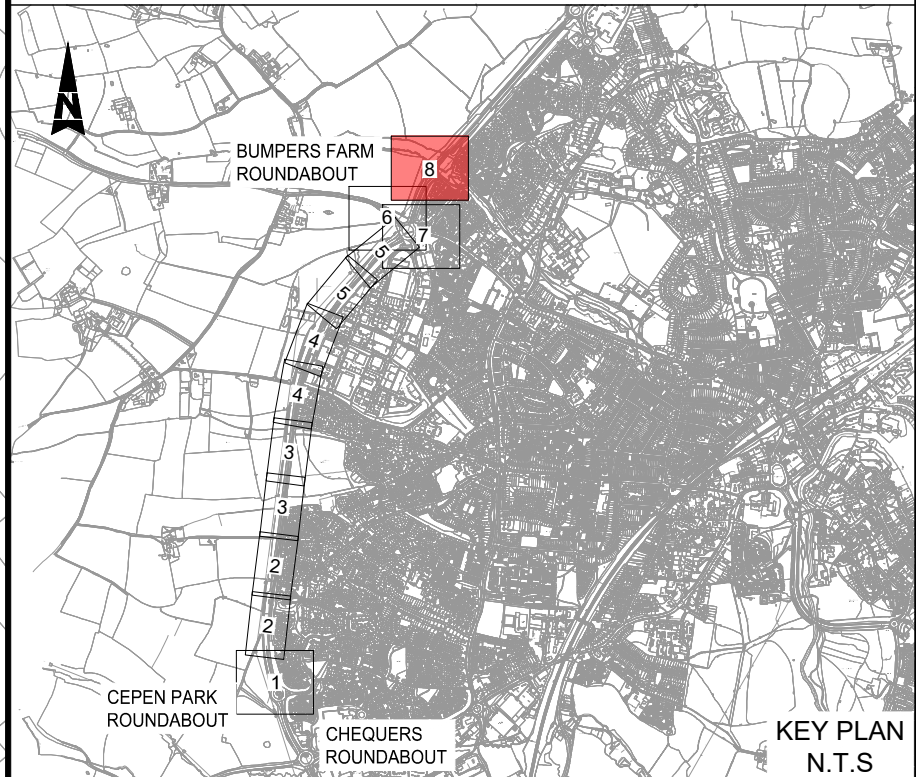

SAFETY, HEALTH AND ENVIRONMENTAL INFORMATION

In addition to the hazards/risks normally associated with the types of work detailed on this drawing, note the following significant residual risks (Reference shall also be made to the Designers Risk Assessment-WC_A350-ATK-GEN-XX_ML-RA-CX-000002).

Construction
13. Working in the vicinity of 400kV Overhead Power Lines.

Maintenance / Cleaning
13. Working in the vicinity of 400kV Overhead Power Lines.

Use

Decommissioning / Demolition
13. Working in the vicinity of 400kV Overhead Power Lines.

Description FOR TENDER						
Status A6	Revision C03	Drawn SS	Checked AKV	Reviewed SD	Authorised AM	Issue Date 24/03/23

Description						
Issue For Construction						
Status	Revision	Drawn	Checked	Reviewed	Authorised	Issue Date
A3	C04	JH	SS	TG	AM	22/11/23

APPROVED - CONSTRUCTION

A3

ATKINS

Member of the SNC-Lavalin Group

County Gate
County Way
Trowbridge
Wiltshire
BA14 7FJ
Tel: +44 (0)1225 730360

Copyright © Atkins Limited (2022)

www.atkinsglobal.com

Client

Wiltshire Council

Project Title
A350 Chippenham Ph45BL Detailed Design

Phase 5
General Arrangement

Drawing Number
Project WC_A350 - ATK - HGN -
PH5 - DR - CH - 000008

Original Size: A1	Scale: 1:500	Project Ref. No: 5211118	Sheet: 8 of 8	Rev: C04
-----------------------------	--------------	-----------------------------	---------------	-----------------

This map is based on Ordnance Survey material with the permission of Ordnance Survey on behalf of the Controller of Her Majesty's Stationery Office. © Crown copyright. Unauthorised reproduction infringes Crown copyright and may lead to prosecution or civil proceedings. Wiltshire Council. 100049050, 2023.